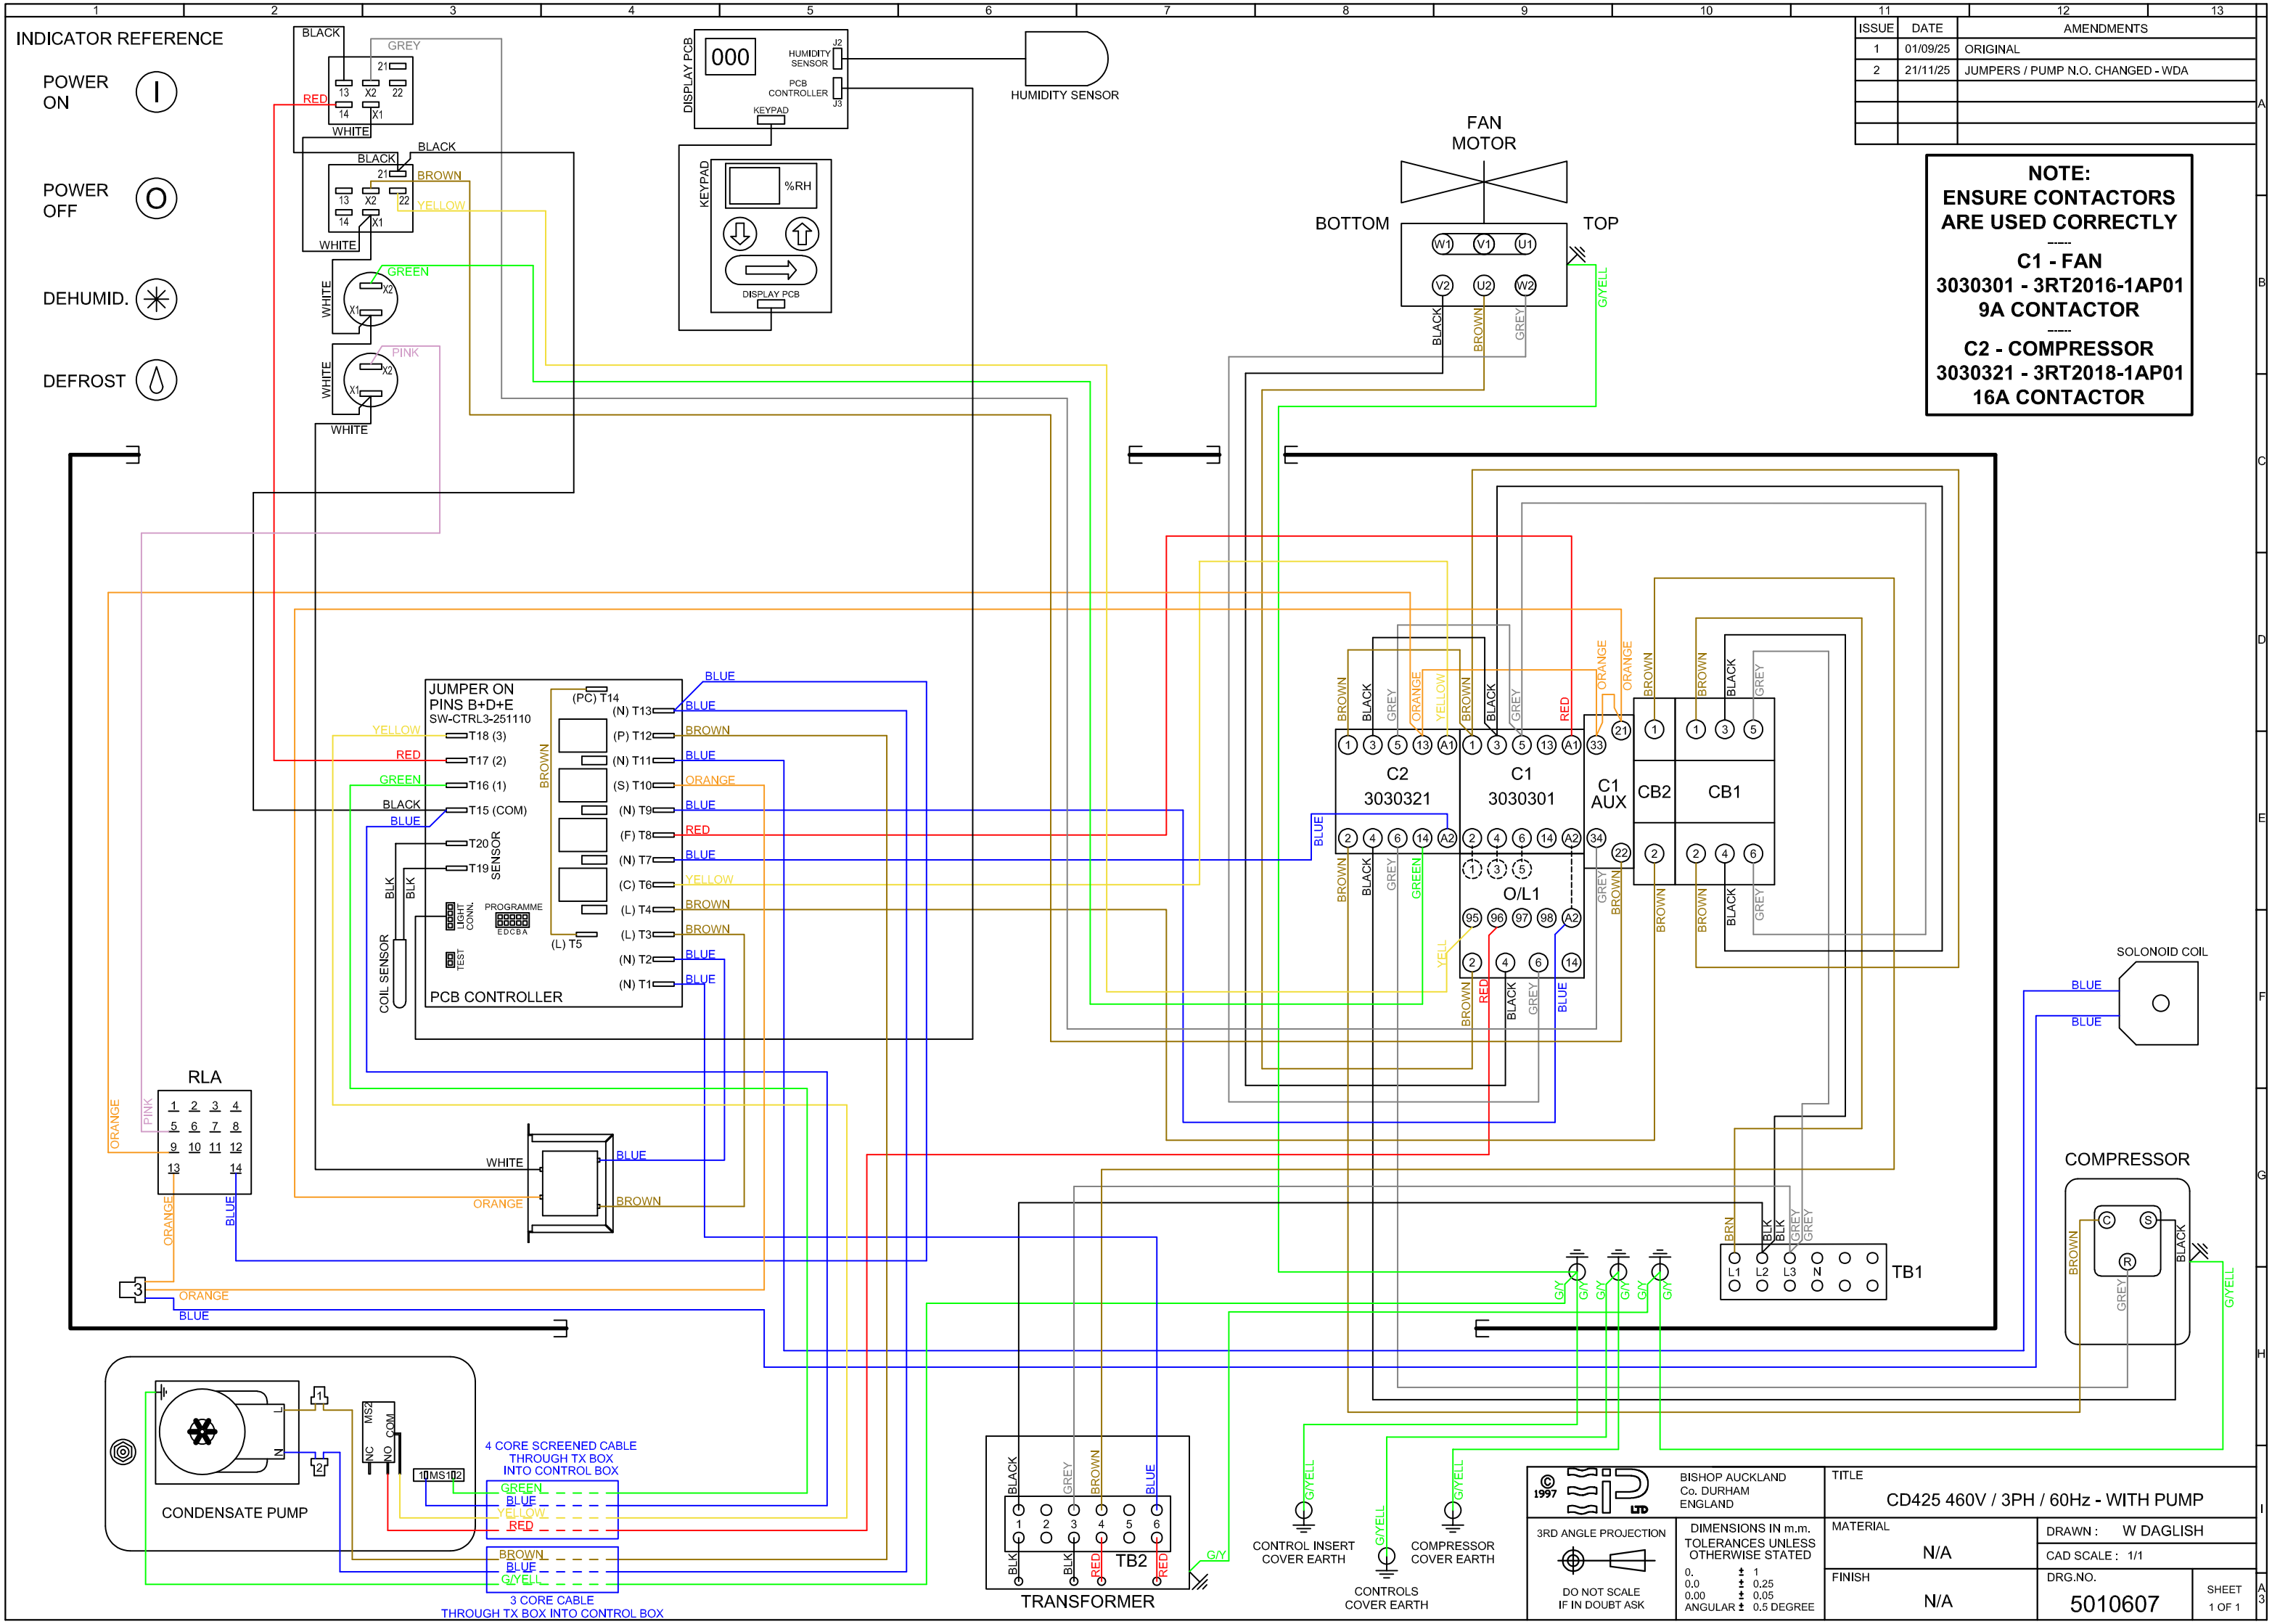ISSUE	DATE	AMENDMENTS
1	01/09/25	ORIGINAL
2	21/11/25	JUMPERS / PUMP N.O. CHANGED - WDA