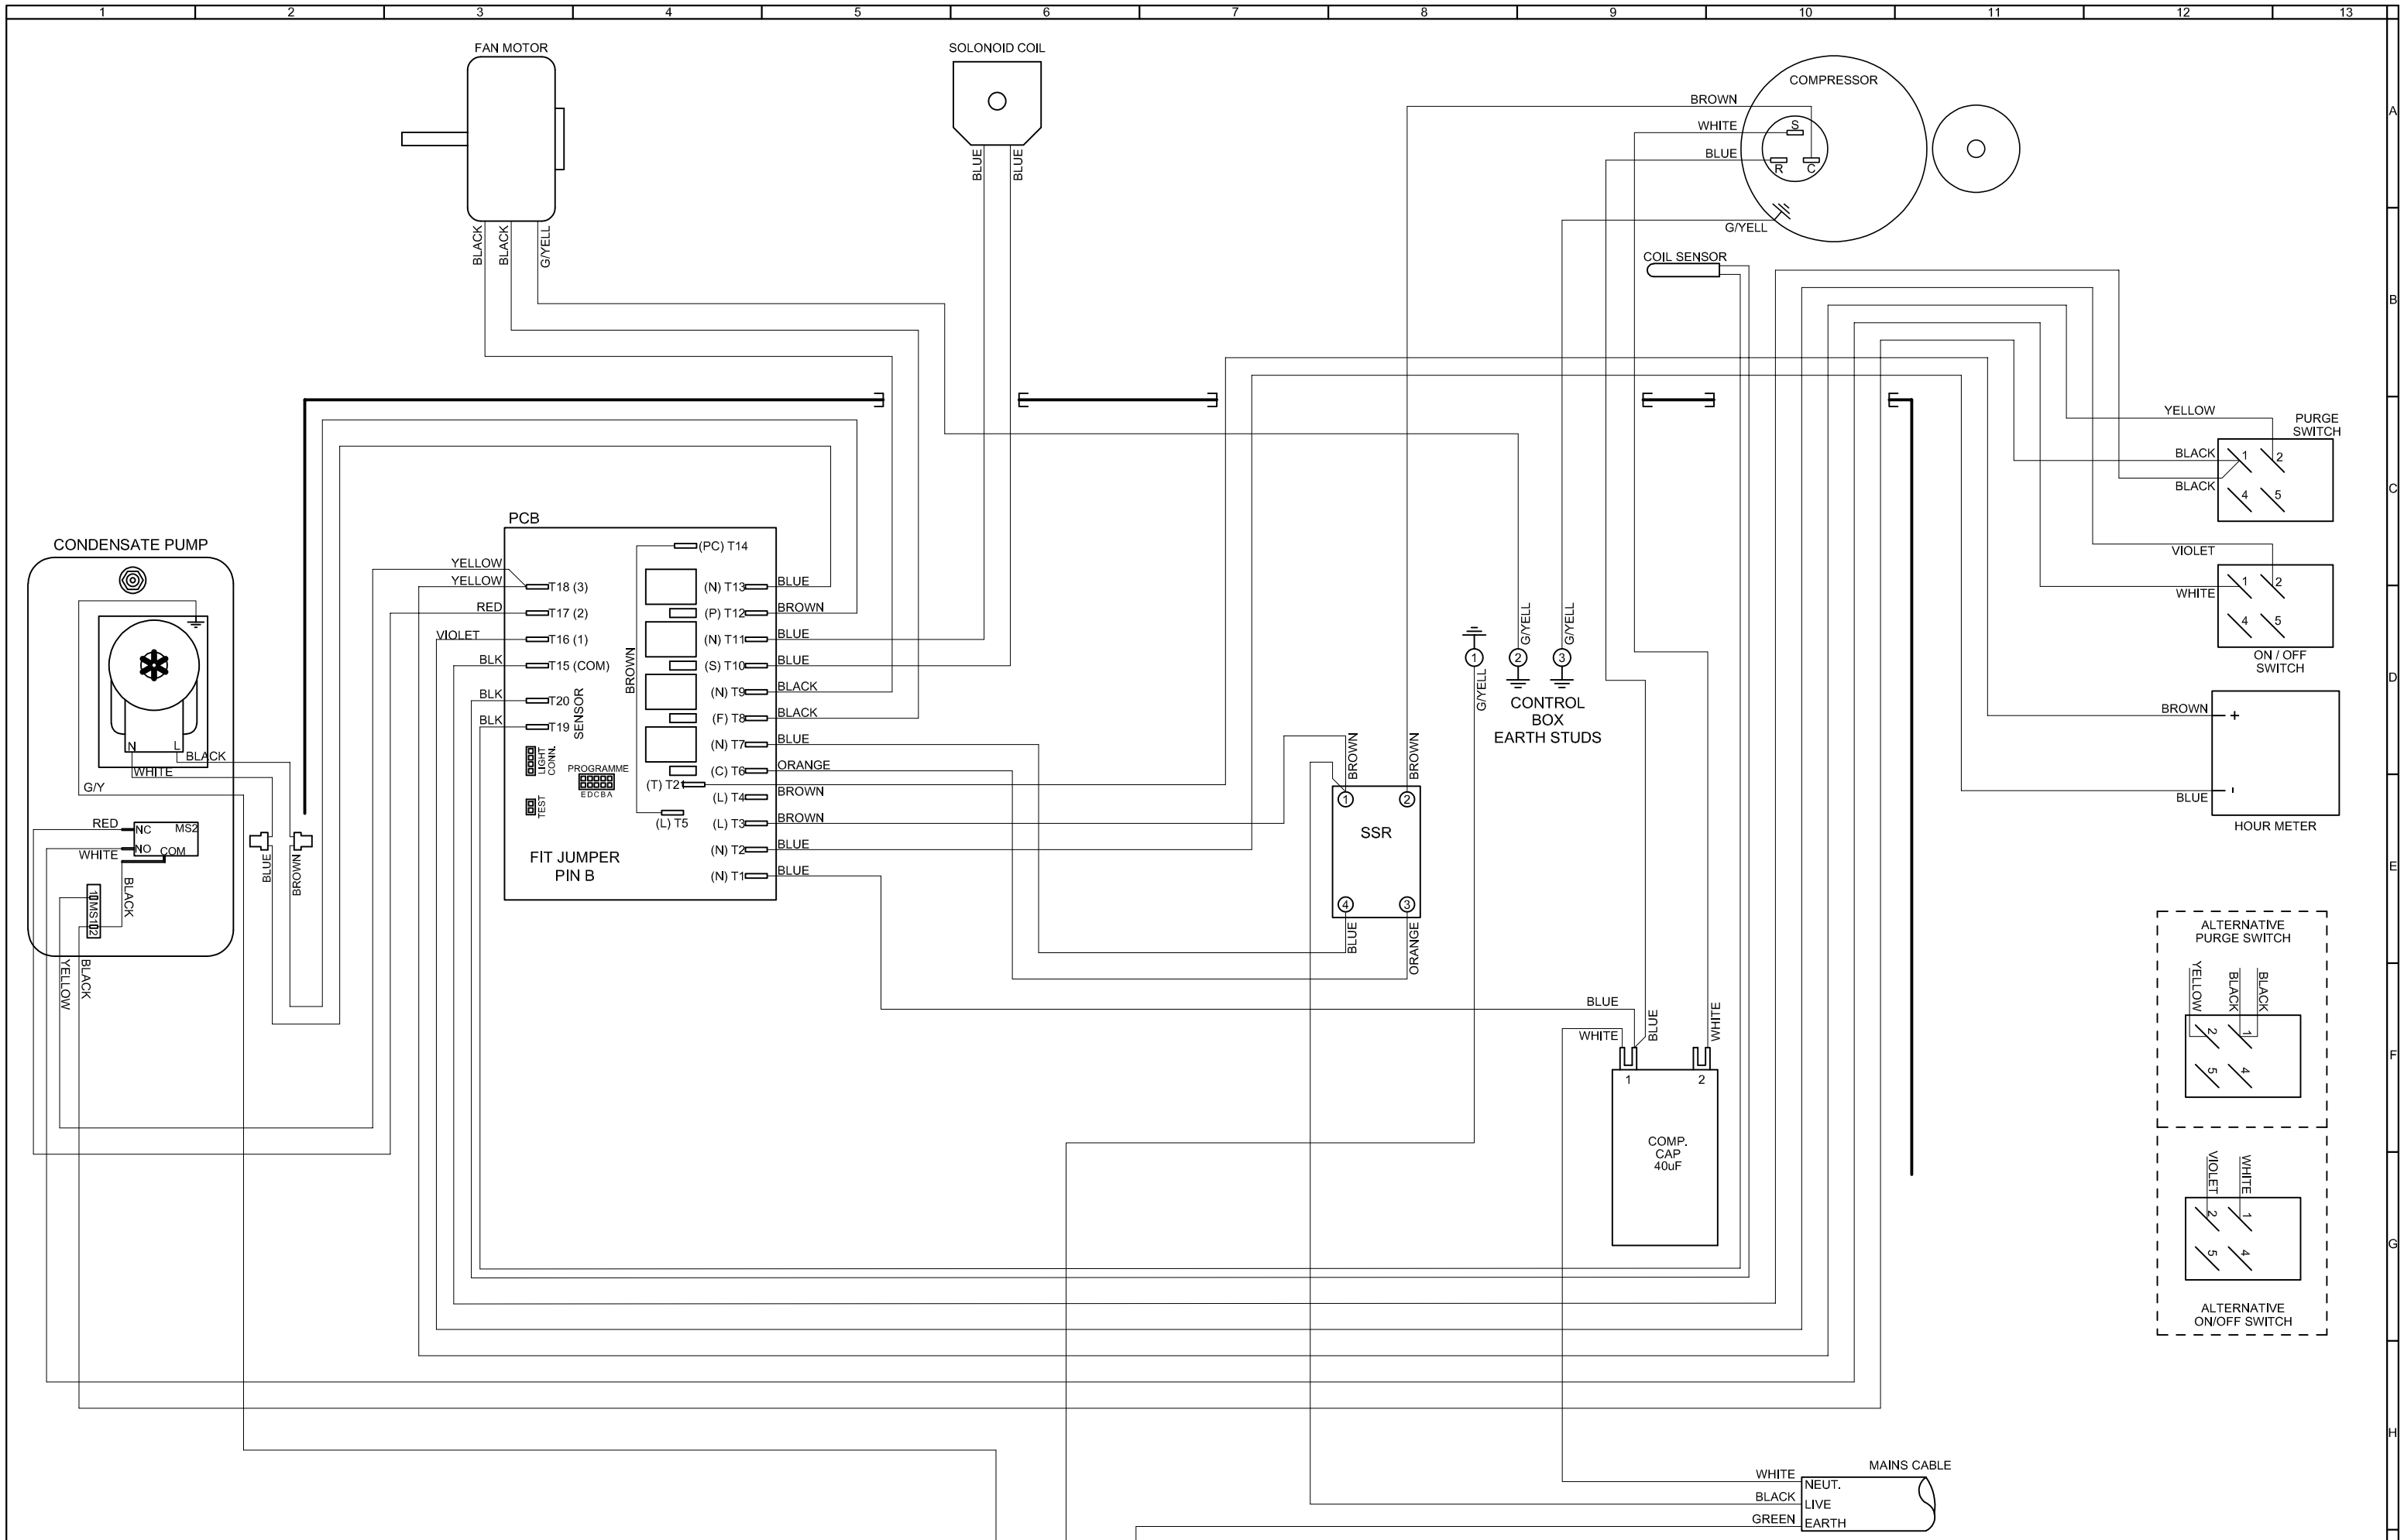

ISSUE	DATE	AMENDMENTS
1	30/01/25	ORIGINAL
2	20/06/25	1ST BUILD UPDATES - WDA
3	27/02/26	SOL & FAN WIRE ROUTING CHANGED - WDA

© 1997

BISHOP AUCKLAND
Co. DURHAM
ENGLAND

3RD ANGLE PROJECTION

DO NOT SCALE
IF IN DOUBT ASK

DIMENSIONS IN m.m.
TOLERANCES UNLESS OTHERWISE STATED
0. ± 1
0.0 ± 0.25
0.00 ± 0.05
ANGULAR ± 0.5 DEGREE

TITLE
KOMPACT (US) - WIRING DIAGRAM

MATERIAL
N/A

FINISH
N/A

DRAWN : W DAGLISH

CAD SCALE : 1/1

DRG.NO.
5010579

SHEET
1 OF 1

A3